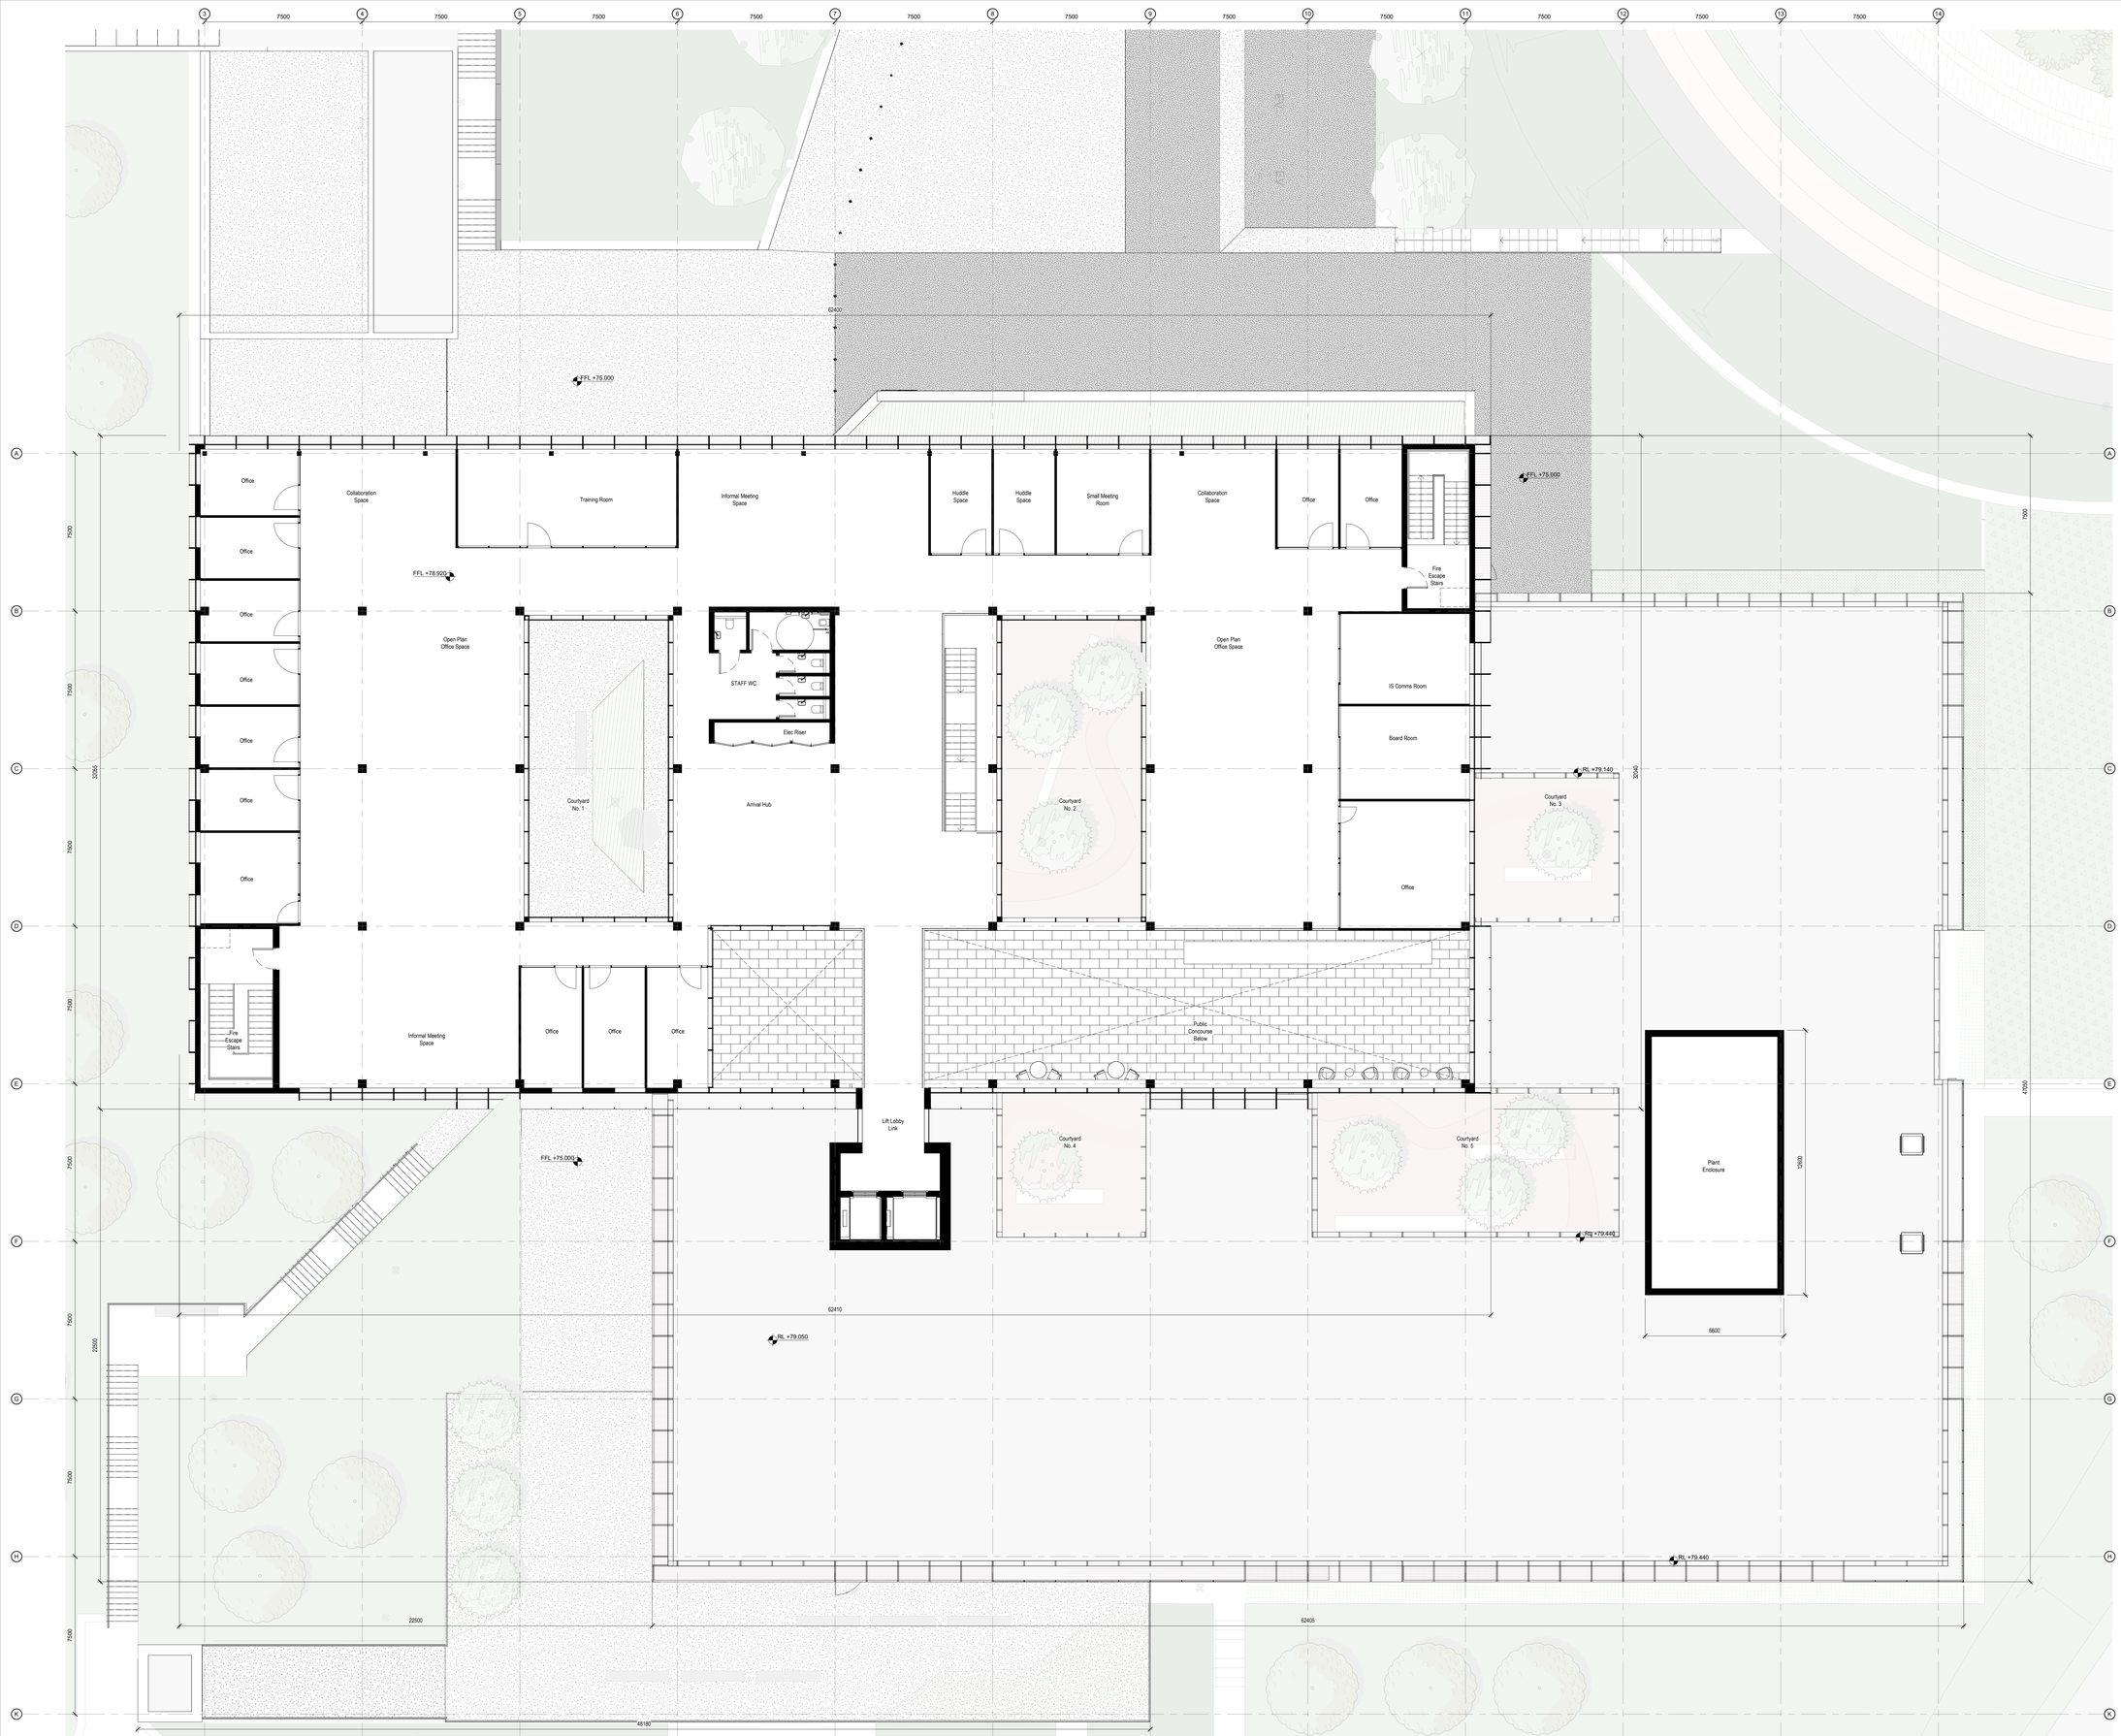

1 Proposed First Floor Plan
1 : 100

ALL DIMENSIONS TO BE CHECKED ON SITE
NO DIMENSIONS TO BE SCALED FROM THIS DRAWING
DRAWING IS TO BE READ IN CONJUNCTION WITH RELEVANT CONSULTANTS DRAWINGS

N

Note: Survey by Apex Surveys, July 2022
Datum: Malin Head (OSMG15)
OS License: 2023/OSI_NMA_158 Monaghan County Council

KEY:
Site boundary subject to planning application

REV	DATE	DESCRIPTION	CKY	DRN
P1	17/11/2023	ISSUED FOR PLANNING	SA	RC

STATUS CODE DESCRIPTION
STATUTORY SUBMISSION - PLANNING PERMISSION

CLIENT
MONAGHAN COUNTY COUNCIL

PROJECT
Civic Offices

DRAWING
PROPOSED FIRST FLOOR PLAN

PROJECT NUMBER: 951026
DATE: 02/07/23
SCALE@ A0: 1 : 100
DRAWN/CHECKED: RC/ SA

STATUS CODE:	DRAWING NUMBER	REVISION
P3	MCCO-XX-01-DR-HJL-AR-1011	P1

Henry J Lyons
Architecture + Interiors
henryjlyons.com
+353 1 888 3333
info@henryjlyons.com
51-54 Pearse Street
Dublin D02 KA66