No part of this document may be re-produced or transmitted in any form or stored in any retrieval system of any nature without the written permission from Homan O'Brien Associates as copyright holder except as agreed for use on the project for which the document was originally issued. © Homan O'Brien Associates Copyright.

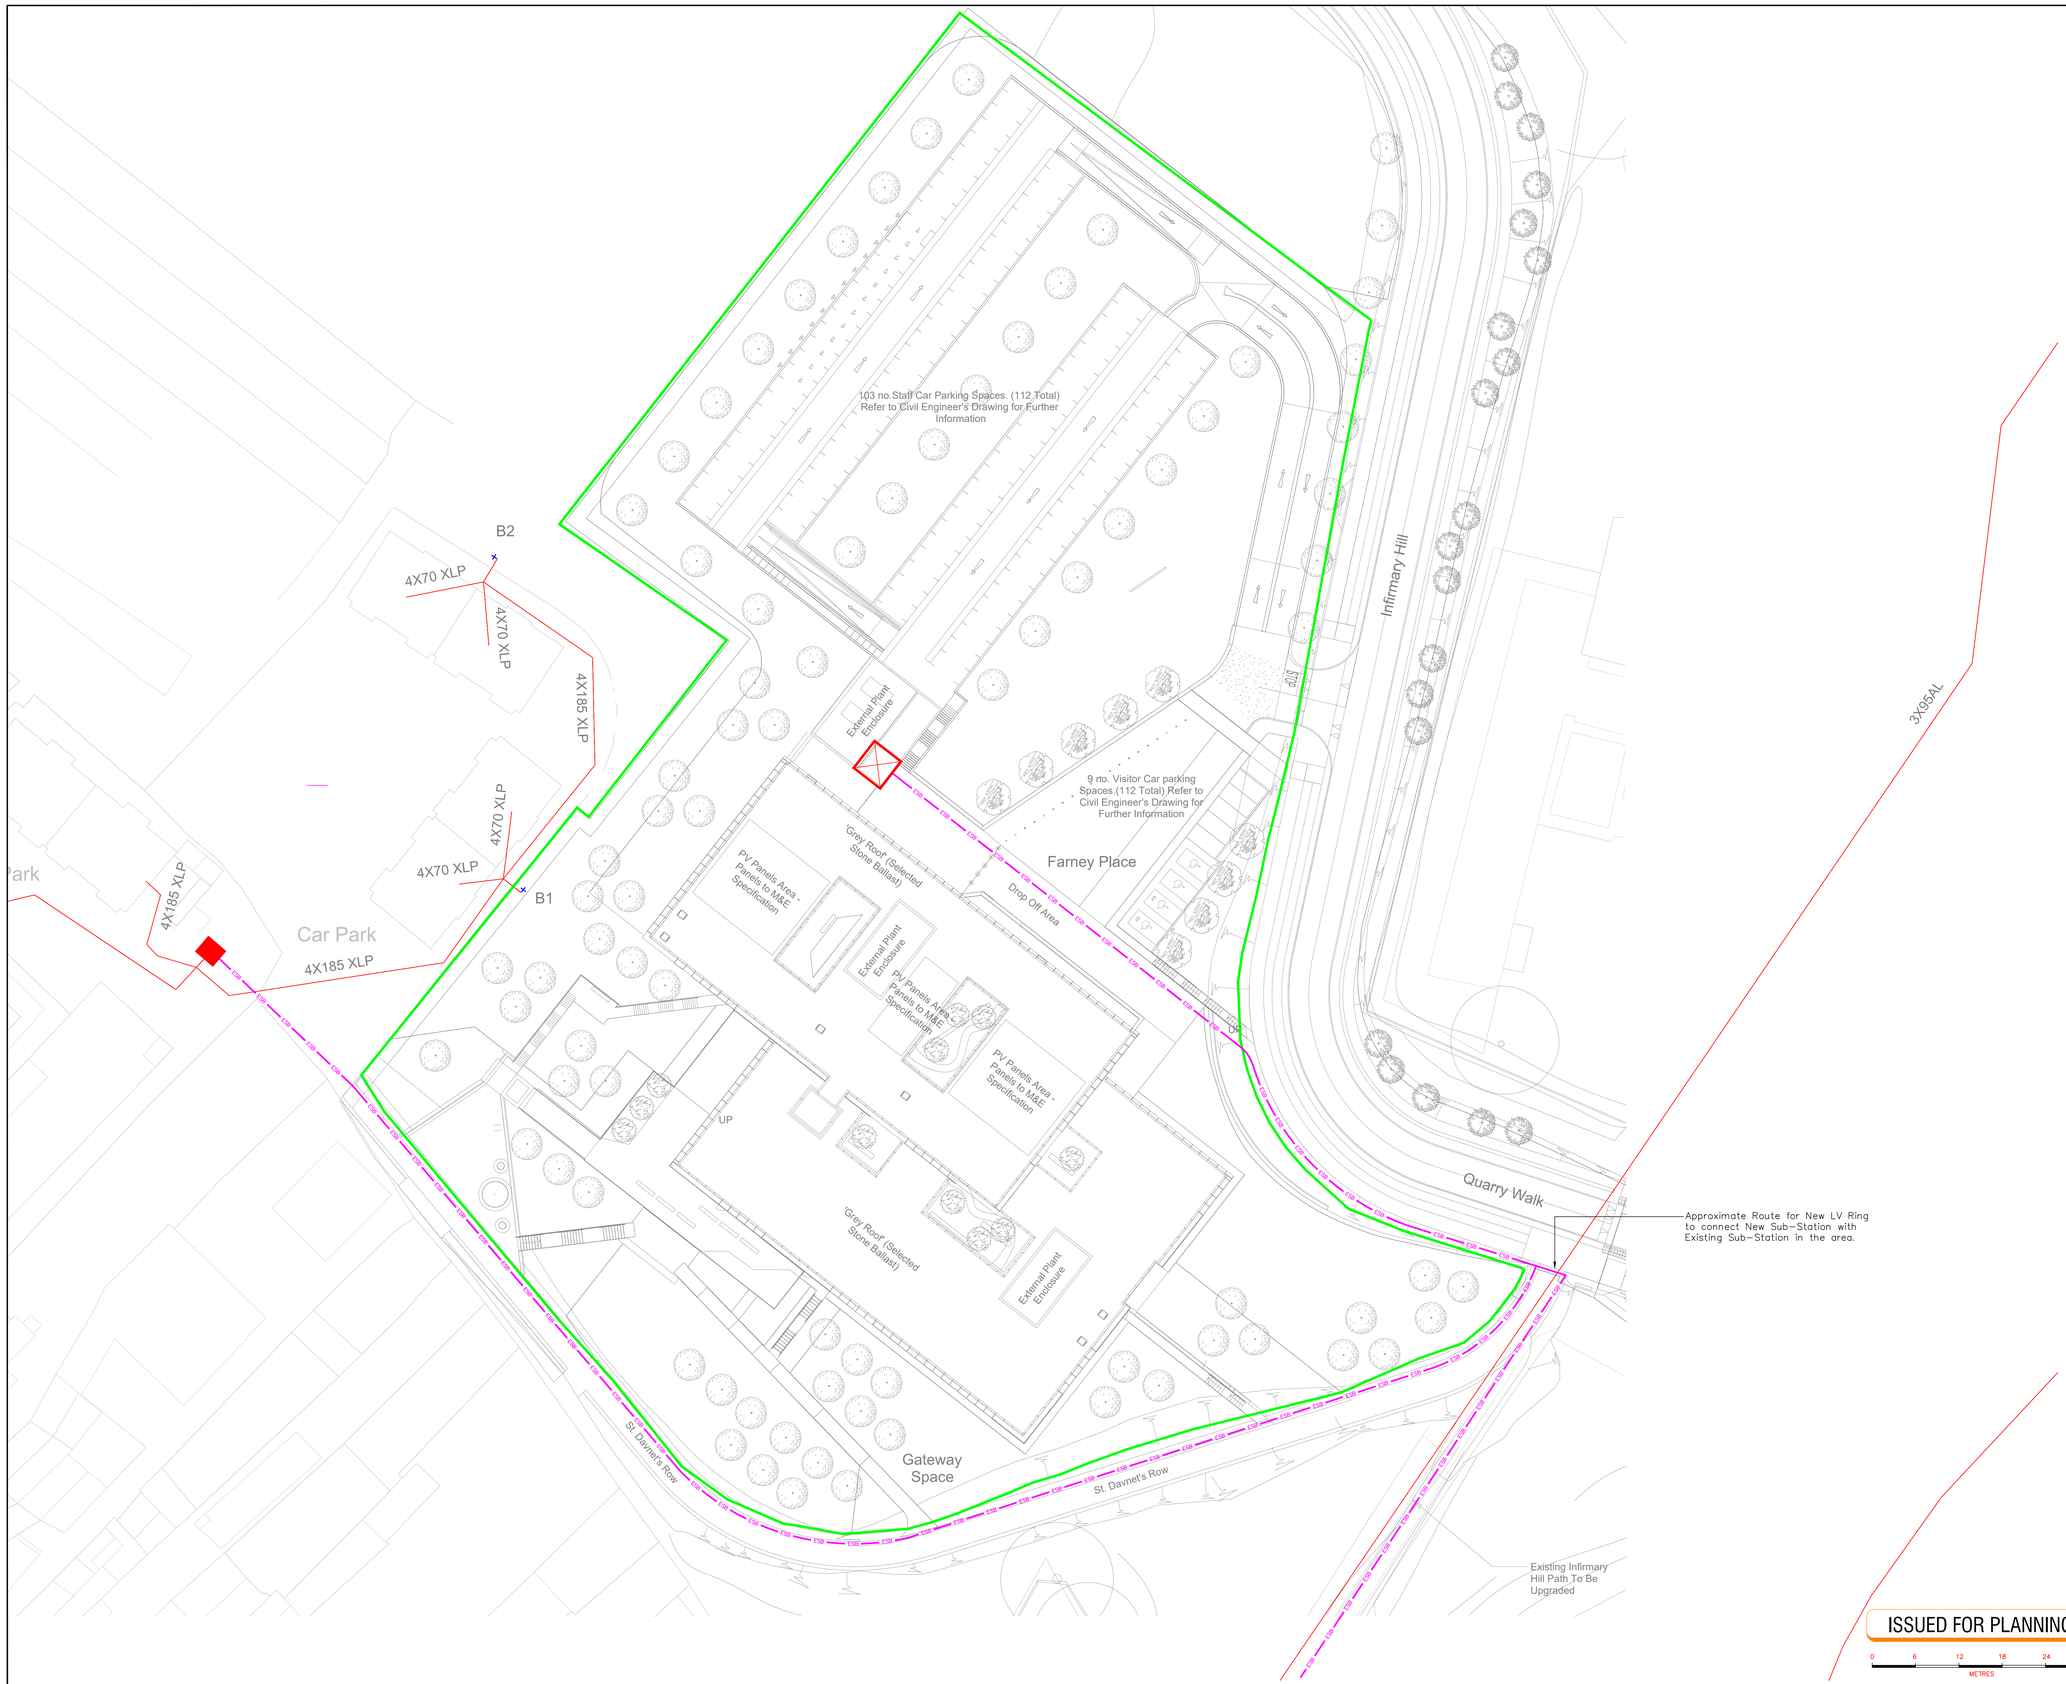


## Symbols Reference:

- Existing ESB MV Underground Cable Route.
- ESB Proposed ESB MV Underground Cable Route.
- Site Boundary.
- Boundary of Proposed Works to Greater Area.
- Proposed Sub-Station.

**ISSUED FOR PLANNING**

0 6 12 18 24 30
METRES

| Revision | Issue: P-Preliminary T-Tender CN-Construction A-Approval I-Information | Date | Checked |
|---|---|---|---|
| | | | |

| Revision | Issue: P-Preliminary T-Tender CN-Construction A-Approval I-Information | Date | Checked |
|---|---|---|---|
| | | | |

| Revision | Issue: P-Preliminary T-Tender CN-Construction A-Approval I-Information | Date | Checked |
|---|---|---|---|
| | | | |
| | Issued for Planning. | 23-11-2023 | P01 S.S. |

HOMAN O'BRIEN
Engineering Excellence.
Consulting Engineers
89 Booterstown Avenue, Blackrock, Co. Dublin.
Telephone: 2056300, Fax: 2056301
E-mail: info@homanobrien.ie
Web: www.homanobrien.ie

Monaghan Co. Council,
New Civic Offices
Dublin Street North,
Monaghan, Co. Monaghan.

Monaghan Co. Council,
The Glen,
Glen Road, Killygowan,
Monaghan, Co. Monaghan.

Electrical Services Installation

Site Plan
Proposed ESB Services Layout

Henry J Lyons Architect's.
51-54 Pearse Street,
Dublin, Ireland.
D02 KA66

| Drawing Number | Date | Scale | Drawn | Checked | Issue |
|---|---|---|---|---|---|
| 2221-E1002 | 30-01-2023 | Refer to Scalebar | J.S. | B.H. | P01 |