No part of this document may be re-produced or transmitted in any form or stored in any retrieval system of any nature without the written permission from Homan O'Brien Associates as copyright holder except as agreed for use on the project for which the document was originally issued. © Homan O'Brien Associates Copyright.

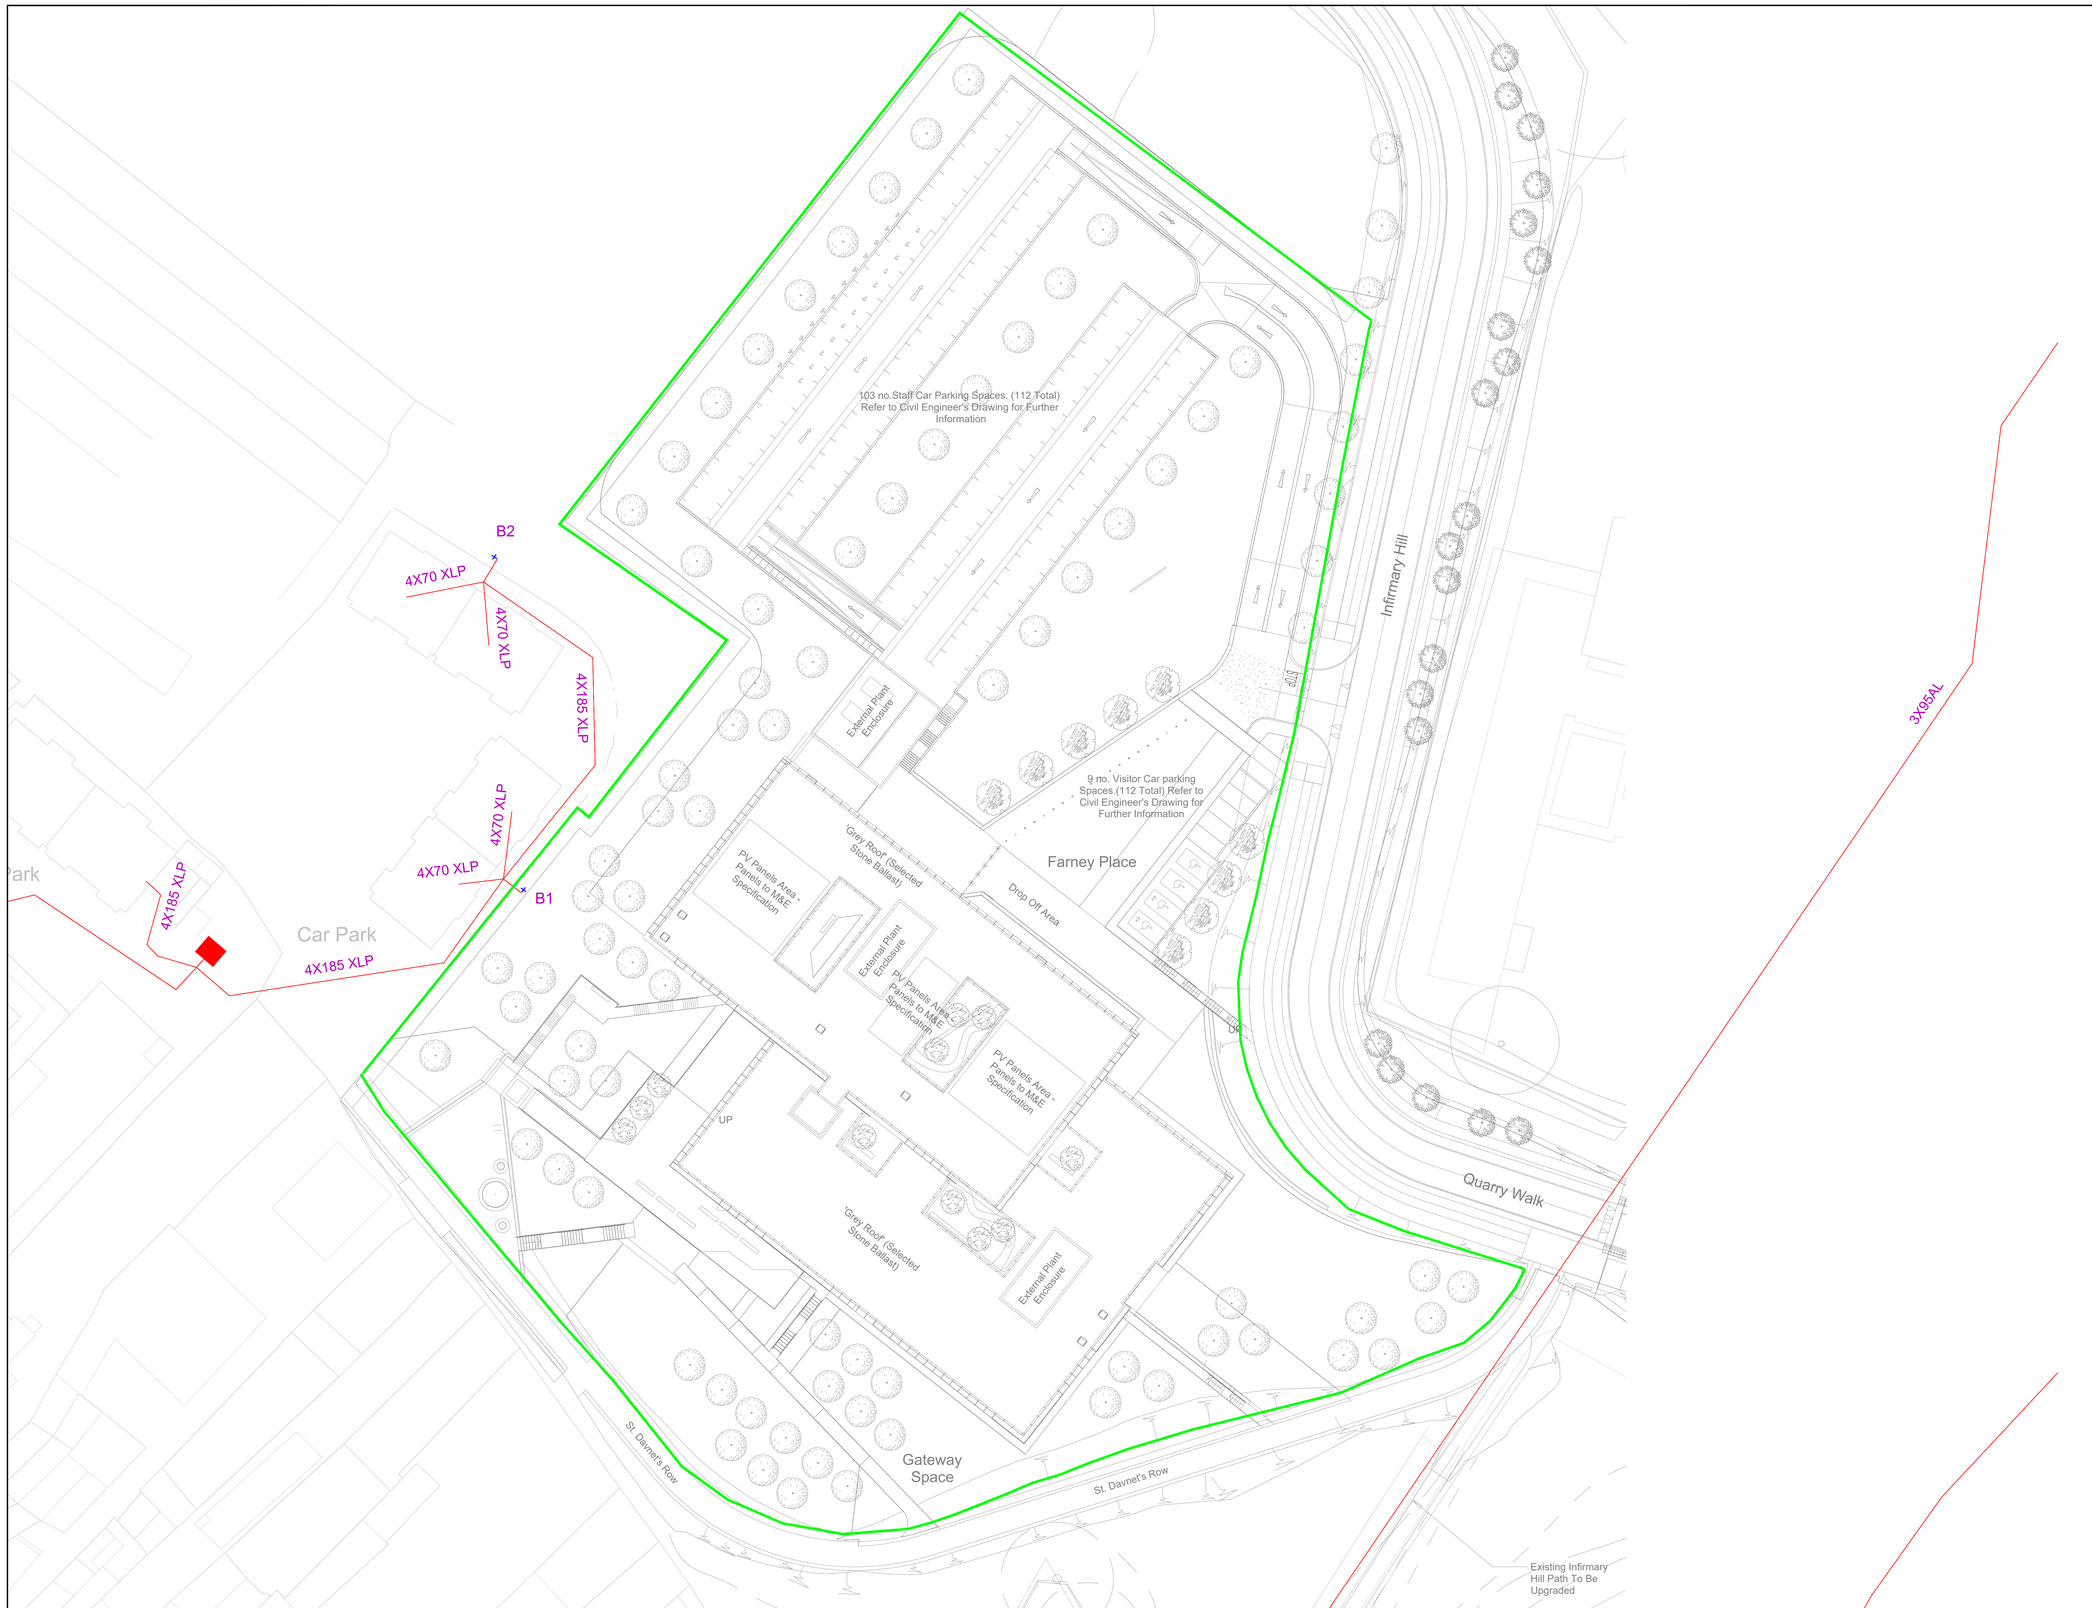

ISSUED FOR PLANNING

0 6 12 18 24 30 METRES

Revision	Issue: P–Preliminary T–Tender CN–Construction A–Approval I–Information	Date	Checked

Revision	Issue: P–Preliminary T–Tender CN–Construction A–Approval I–Information	Date	Checked

Revision	Issue: P–Preliminary T–Tender CN–Construction A–Approval I–Information	Date	Checked
	Issued for Planning.	23–11–2023	P01 S.S.

HOMAN O'BRIEN
Engineering Excellence.
Consulting Engineers
89 Booterstown Avenue, Blackrock, Co. Dublin.
Telephone: 2056300, Fax: 2056301
E–mail: info@homanobrien.ie
Web: www.homanobrien.ie

Monaghan Co. Council,
New Civic Offices
Dublin Street North,
Monaghan, Co. Monaghan.

Monaghan Co. Council,
The Glen,
Glen Road, Killygowan,
Monaghan, Co. Monaghan.

Electrical Services Installation

Site Plan
Existing ESB Services Layout

Henry J Lyons Architect's.
51–54 Pearse Street,
Dublin, Ireland.
D02 KA66

Drawing Number	Date	Scale	Drawn	Checked	Issue
2221–E1001	30–01–2023	Refer to Scalebar	J.S.	B.H.	P01