ALL DIMENSIONS TO BE CHECKED ON SITE
NO DIMENSIONS TO BE SCALED FROM THIS DRAWING
DRAWING IS TO BE READ IN CONJUNCTION WITH RELEVANT CONSULTANTS DRAWINGS

Refer to ~~DWG.~~:
MCC-XX-RL-DL-HJL-AR-0011

Refer to DWG.:
MCC-XX-RL-DL-HJL-AR-0012

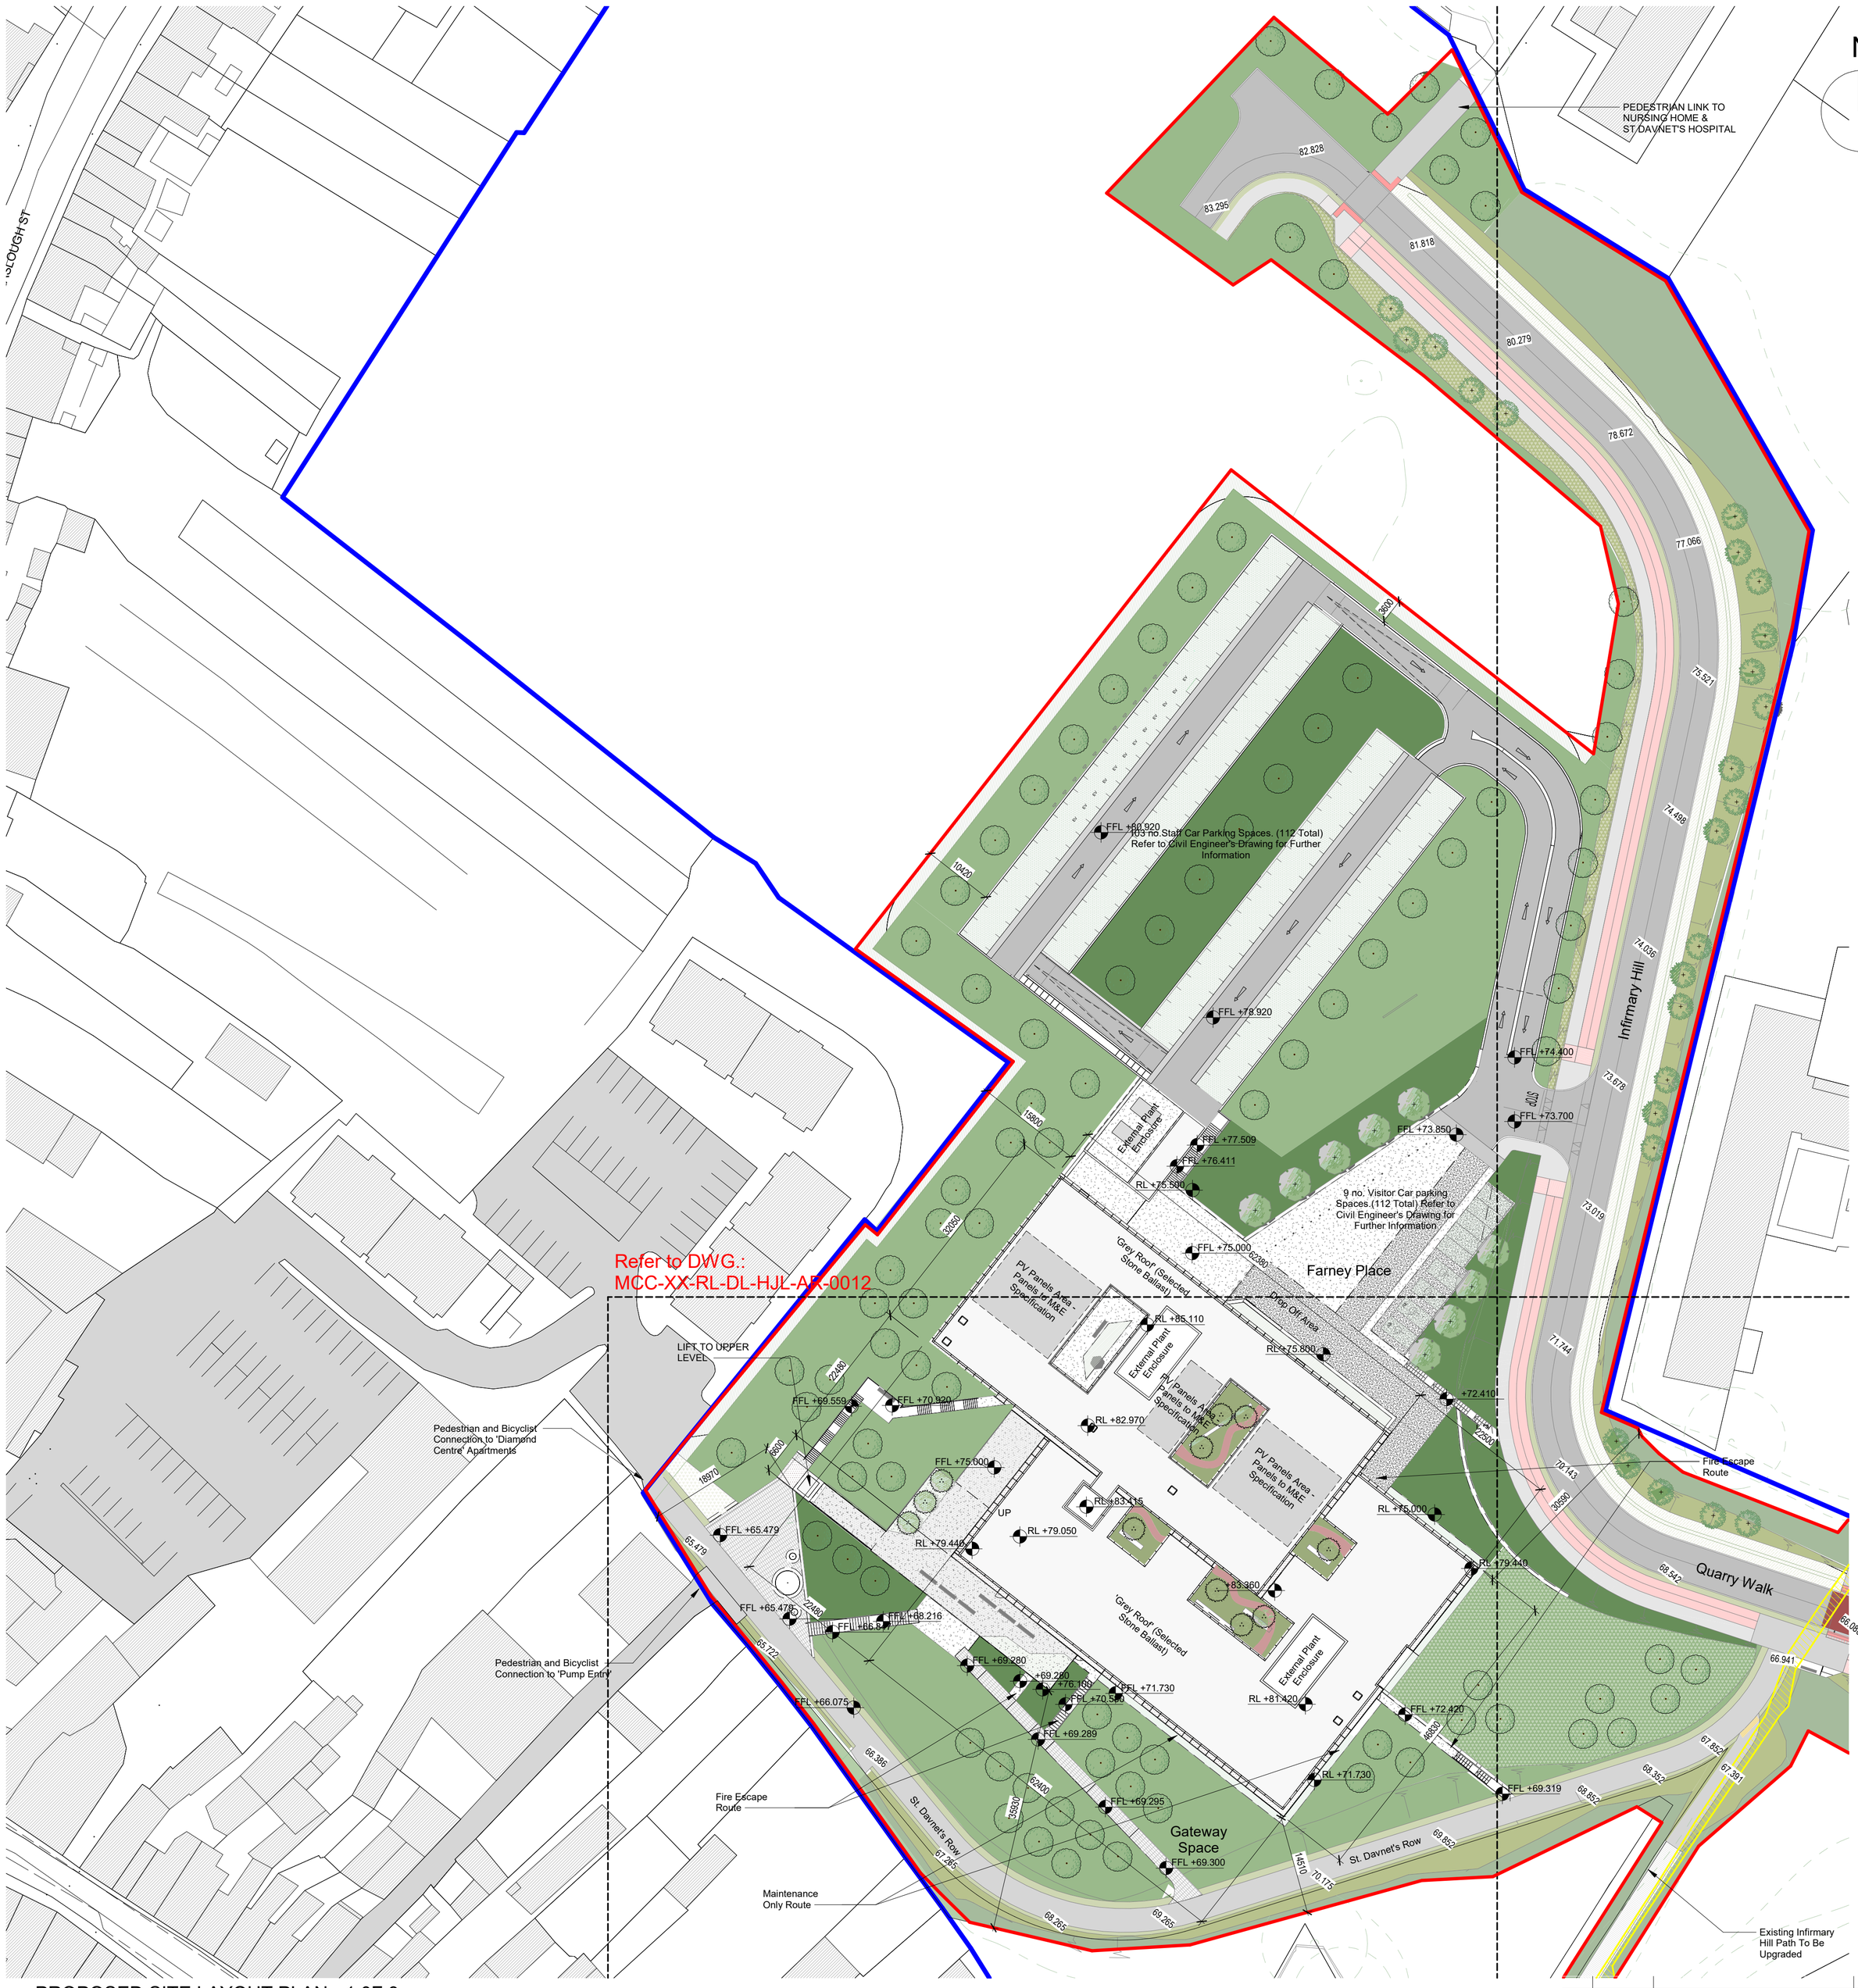

1 PROPOSED SITE LAYOUT PLAN - 1 0F 3
1 : 500

KEY PLAN:

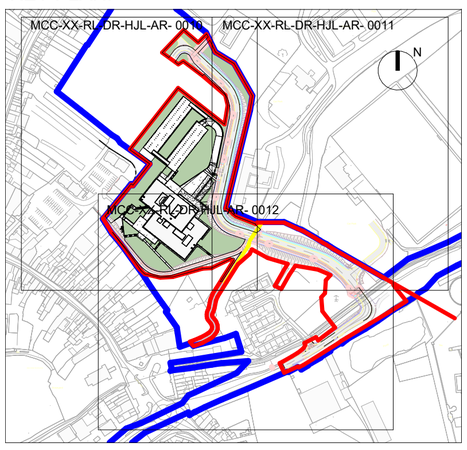

Note: Survey by Apex Surveys, July 2022
Datum: Malin Head (OSMG15)
OS License: 2023/OSI_NMA_158 Monaghan County Council

CENTRE COORDINATES
ITM 667454.833906

PUBLISED	**ORDER NO:**
07/05/209	50061323_1

MAP SERIES	**MAP SHEETS**
1:1000	1036-25
1:1000	1095-05

KEY:

- Site boundary subject to planning application
- Lands within Applicant's Ownership
- Right Of Way

REV	DATE	DESCRIPTION	CKH	DRN
P1	17/11/2023	ISSUED FOR PLANNING	SA	RC

STATUS CODE DESCRIPTION

STATUTORY SUBMISSION - PLANNING PERMISSION

CLIENT

MONAGHAN COUNTY COUNCIL

PROJECT

Civic Offices

DRAWING

PROPOSED SITE LAYOUT PLAN (1 OF 3)

PROJECT NUMBER	DATE
951026	05/11/23
SCALE@ A1:	DRAWN/CHECKED:
1 : 500	RC/ SA

STATUS CODE:	DRAWING NUMBER	REVISION
P3	MCCO-XX-RL-DR-HJL-AR-0010	P1

Henry J Lyons

Architecture + Interiors
henryjlyons.com
+353 21 422 2002
infocork@henryjlyons.com
One Albert Quay
Cork T12 X8N6